

ਗਰੇਟਰ ਮੋਹਾਲੀ ਏਰੀਆ ਡਿਵੈਲਪਮੈਂਟ ਅਥਾਰਟੀ

(ਪੁੱਡਾ ਭਵਨ, ਸੈਕਟਰ-62, ਐਸ.ਏ.ਐਸ. ਨਗਰ)

ਵੱਲ

Zenith Edu Global School
Niamumajra
Teh. Bassi Pathana, Distt. Fatehgarh Sahib

ਮੀਮੇ ਨੰ: ਗਮਾਡਾ/ਡੀਟੀਪੀ/ਅ-2/2025/ 2540 ਮਿਤੀ: 12/9/25

ਵਿਸ਼ਾ:-

Regarding correction of Location of school building
Dreamland Colony

ਹਵਾਲਾ:-


ਆਪ ਦੀ ਪ੍ਰਤੀਬੇਨਤੀ ਮਿਤੀ ਦੇ ਸਬੰਧ ਵਿੱਚ

ਉਪਰੋਕਤ ਵਿਸ਼ੇ ਦੇ ਹਵਾਲੇ ਦੇ ਸਬੰਧ ਵਿੱਚ ਜੈਨਿਥ ਐਡੂ ਗਲੋਬਲ ਸਕੂਲ ਨਿਆਮੁਮਾਜਰਾ ਤਹਿ: ਬੱਸੀ ਪਠਾਣਾ, ਜ਼ਿਲ੍ਹਾ: ਫਤਹਿਗੜ੍ਹ ਸਾਹਿਬ. ਸਕੂਲ ਦੀ ਬਿਲਡਿੰਗ ਨਕਸ਼ੇ ਵਿੱਚ ਕੁਝ ਕਾਰਨਾਂ ਕਰਕੇ ਦਿੱਕਤ ਆ ਗਈ ਸੀ ਅਤੇ ਉਹਨਾਂ ਦਿੱਕਤਾਂ ਨੂੰ ਸਹੀ ਕਰਨ ਬਾਅਦ ਤੁਹਾਡਾ ਸਹੀ ਪਤਾ Building Plan ਦੀ ਪ੍ਰਵਾਨਗੀ ਦੇ ਦਿੱਤੀ ਗਈ ਹੈ।

HEAD MASTER
ZENITH EDU GLOBAL SCHOOL
Niamu Majra Fatehgarh Sahib

ਸੁਪਰਡੈਂਟ (ਲਾਇਸੈਂਸਿੰਗ),

ਵਾ: ਵਧੀਕ ਮੁੱਖ ਪ੍ਰਸ਼ਾਸਕ, ਗਮਾਡਾ,
ਐਸ.ਏ.ਐਸ. ਨਗਰ।

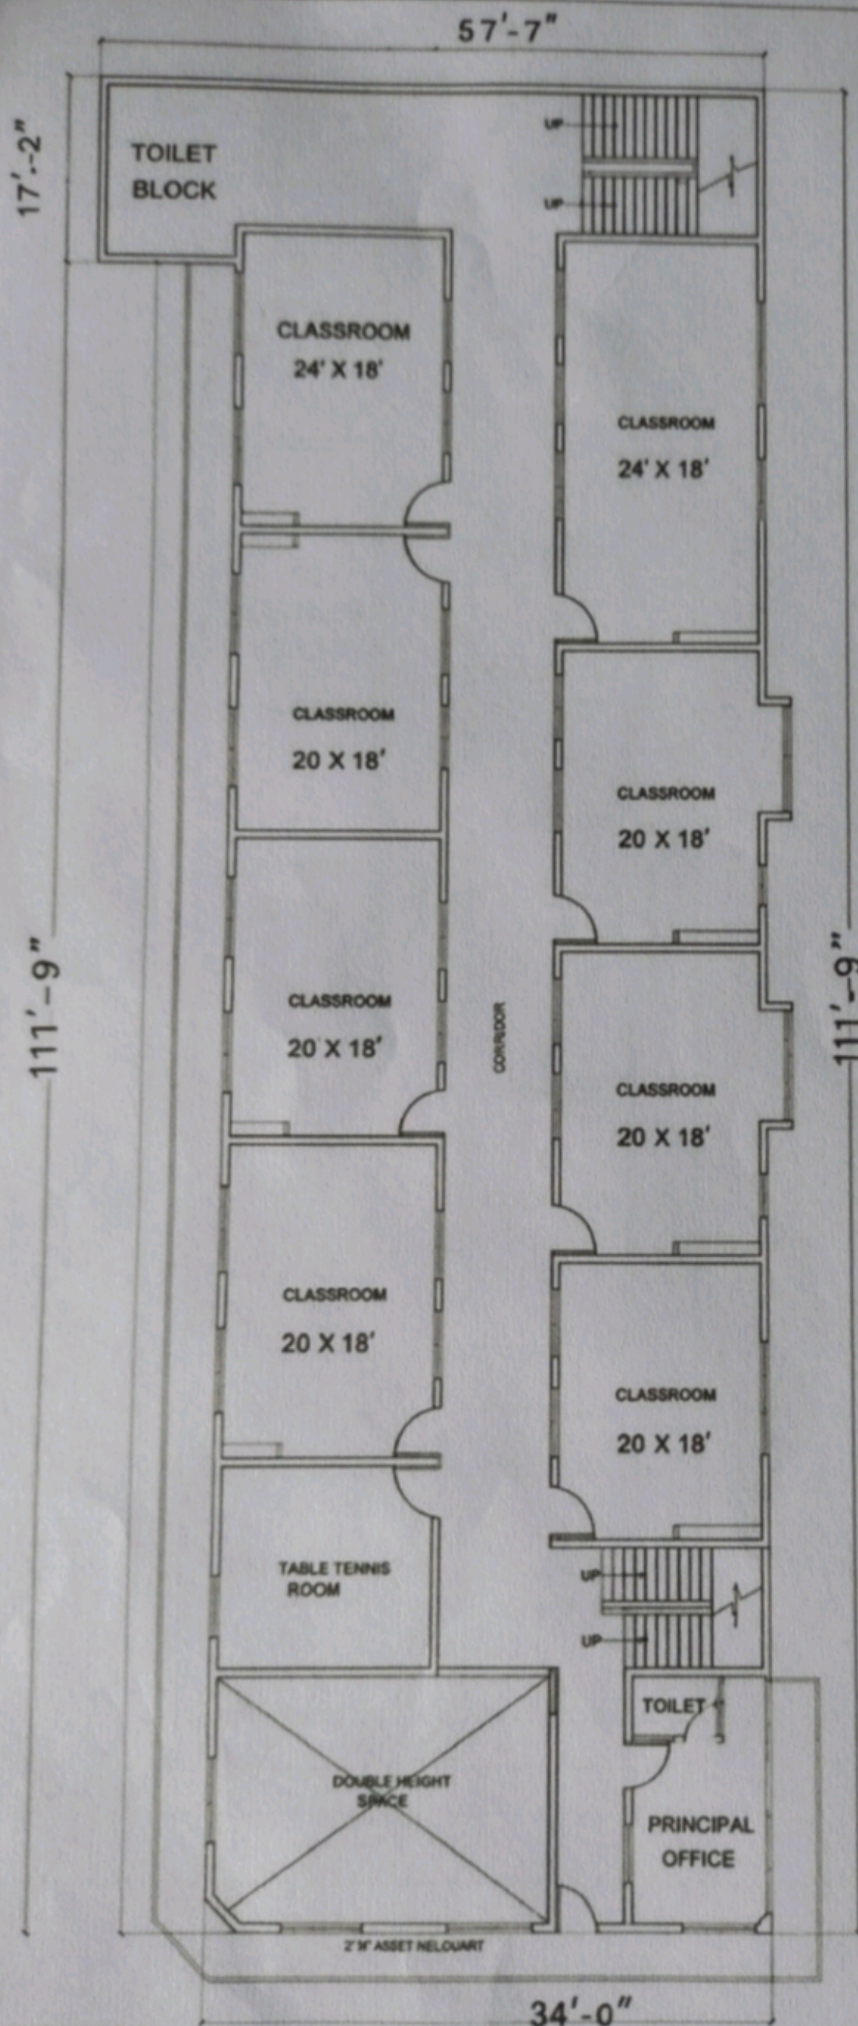

PROJECT:

ZENITH EDU GLOBAL SCHOOL,
DREAMLAND COLONY,
NIAMUMAJRA, TEH BASSI
PATHANA DIST
FATEHGARH SAHIB.

AREA DETAIL

TOTAL COVERED AREA (GF)
5785 SQ FT = 643 SQ YDS

TOTAL COVERED AREA (FF)
5785 SQ FT = 643 SQ YDS

TOTAL COVERED AREA
(GF+FF) 11570 SQ FT =
1286 SQ YDS

TOTAL PLOT AREA - 7200 SQ YDS

SHEET TITLE

FIRST FLOOR PLAN

NORTH

SCALE

N.T.S.

DRAWING NO.

2

DATE:

29-01-2026

CONSULTANTS



ALTERNATIVE ARCHITECTS


ARCHITECTURE INTERIOR DESIGN & PLANNING
PATODIANA - 140, BANUR-KARA ROAD,
COA 2286

Email - alternativa.arc@gmail.com

MOBIL - +91-6211626537

Chief Town Planner,
Punjab, Chandigarh.

Head Master
ZENITH EDU GLOBAL SC
Niamu Majra Fatehgarh Sahib

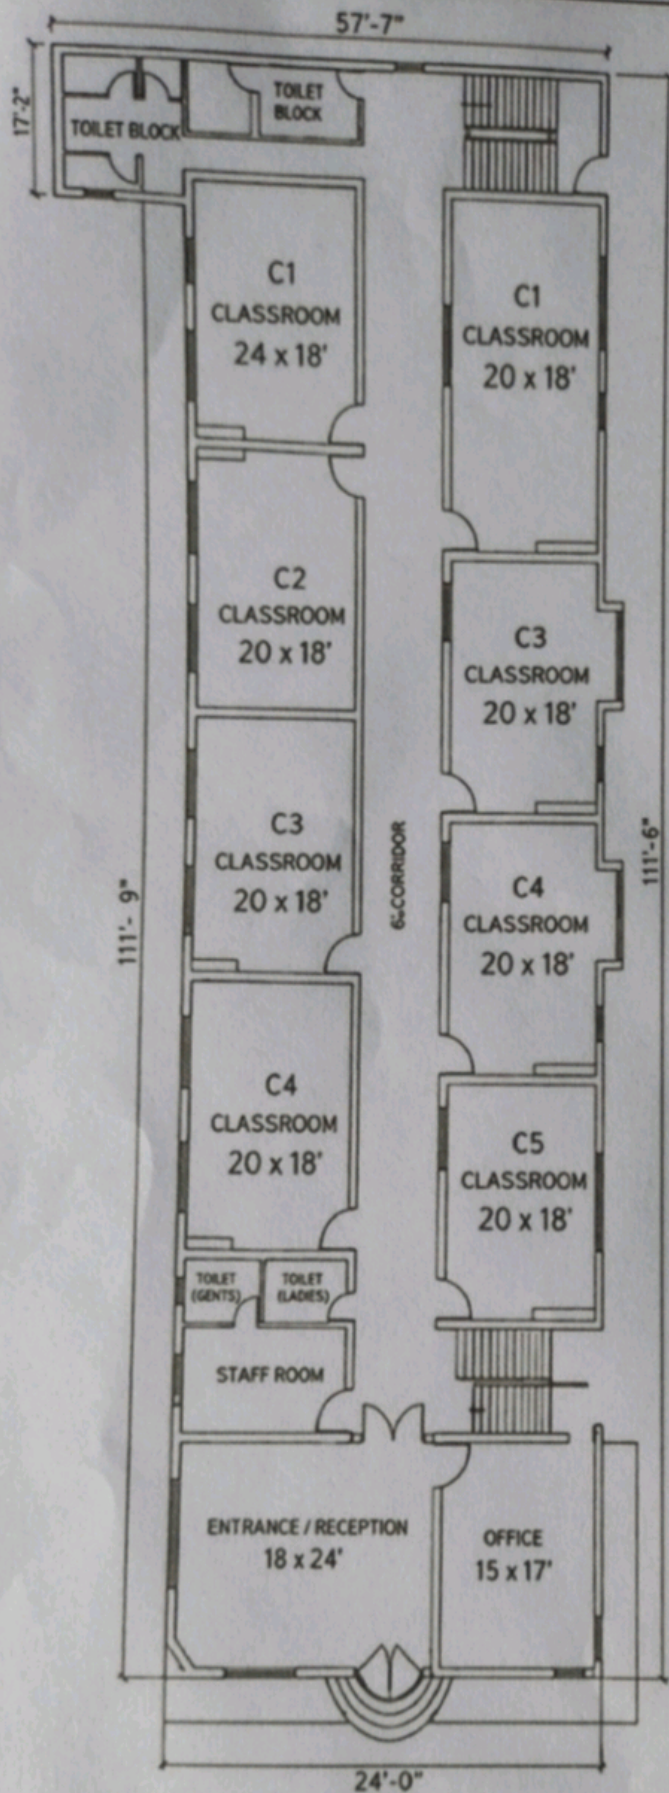

PROJECT: Zenith Edu Global
School, Dreamland
Colony Niamumajra, Ten Bassi
Pathana, Distt. Fatehgarh Sahib

AREA DETAIL:

TOTAL COVERED AREA (G F) - 5785 SQFT = 643 SQYDS
TOTAL COVERED AREA (FF) - 5785 SQFT = 643 SQYDS
TOTAL COVERED AREA (GF + FF) - 11570 SQFT = 1286 SQYDS
TOTAL PLOT AREA = 7200 SQYDS

SHEET TITLE:

GROUND FLOOR PLAN

NORTH



SCALE:

N.T.S.

CONSULTANTS:



ALTERNATIVE ARCHITECTS

Architecture, Interior Design & Planners
No. 1, Block-B, Sector-35D, Chandigarh - 160036.
Ph: +91-xxxxxxx, 62116 26 53 7-4
email: contact@alternativearch.com

HEAD MASTER
ZENITH-EDU GLOBAL SCHOOL
Niamu Majra Fatehgarh Sahib